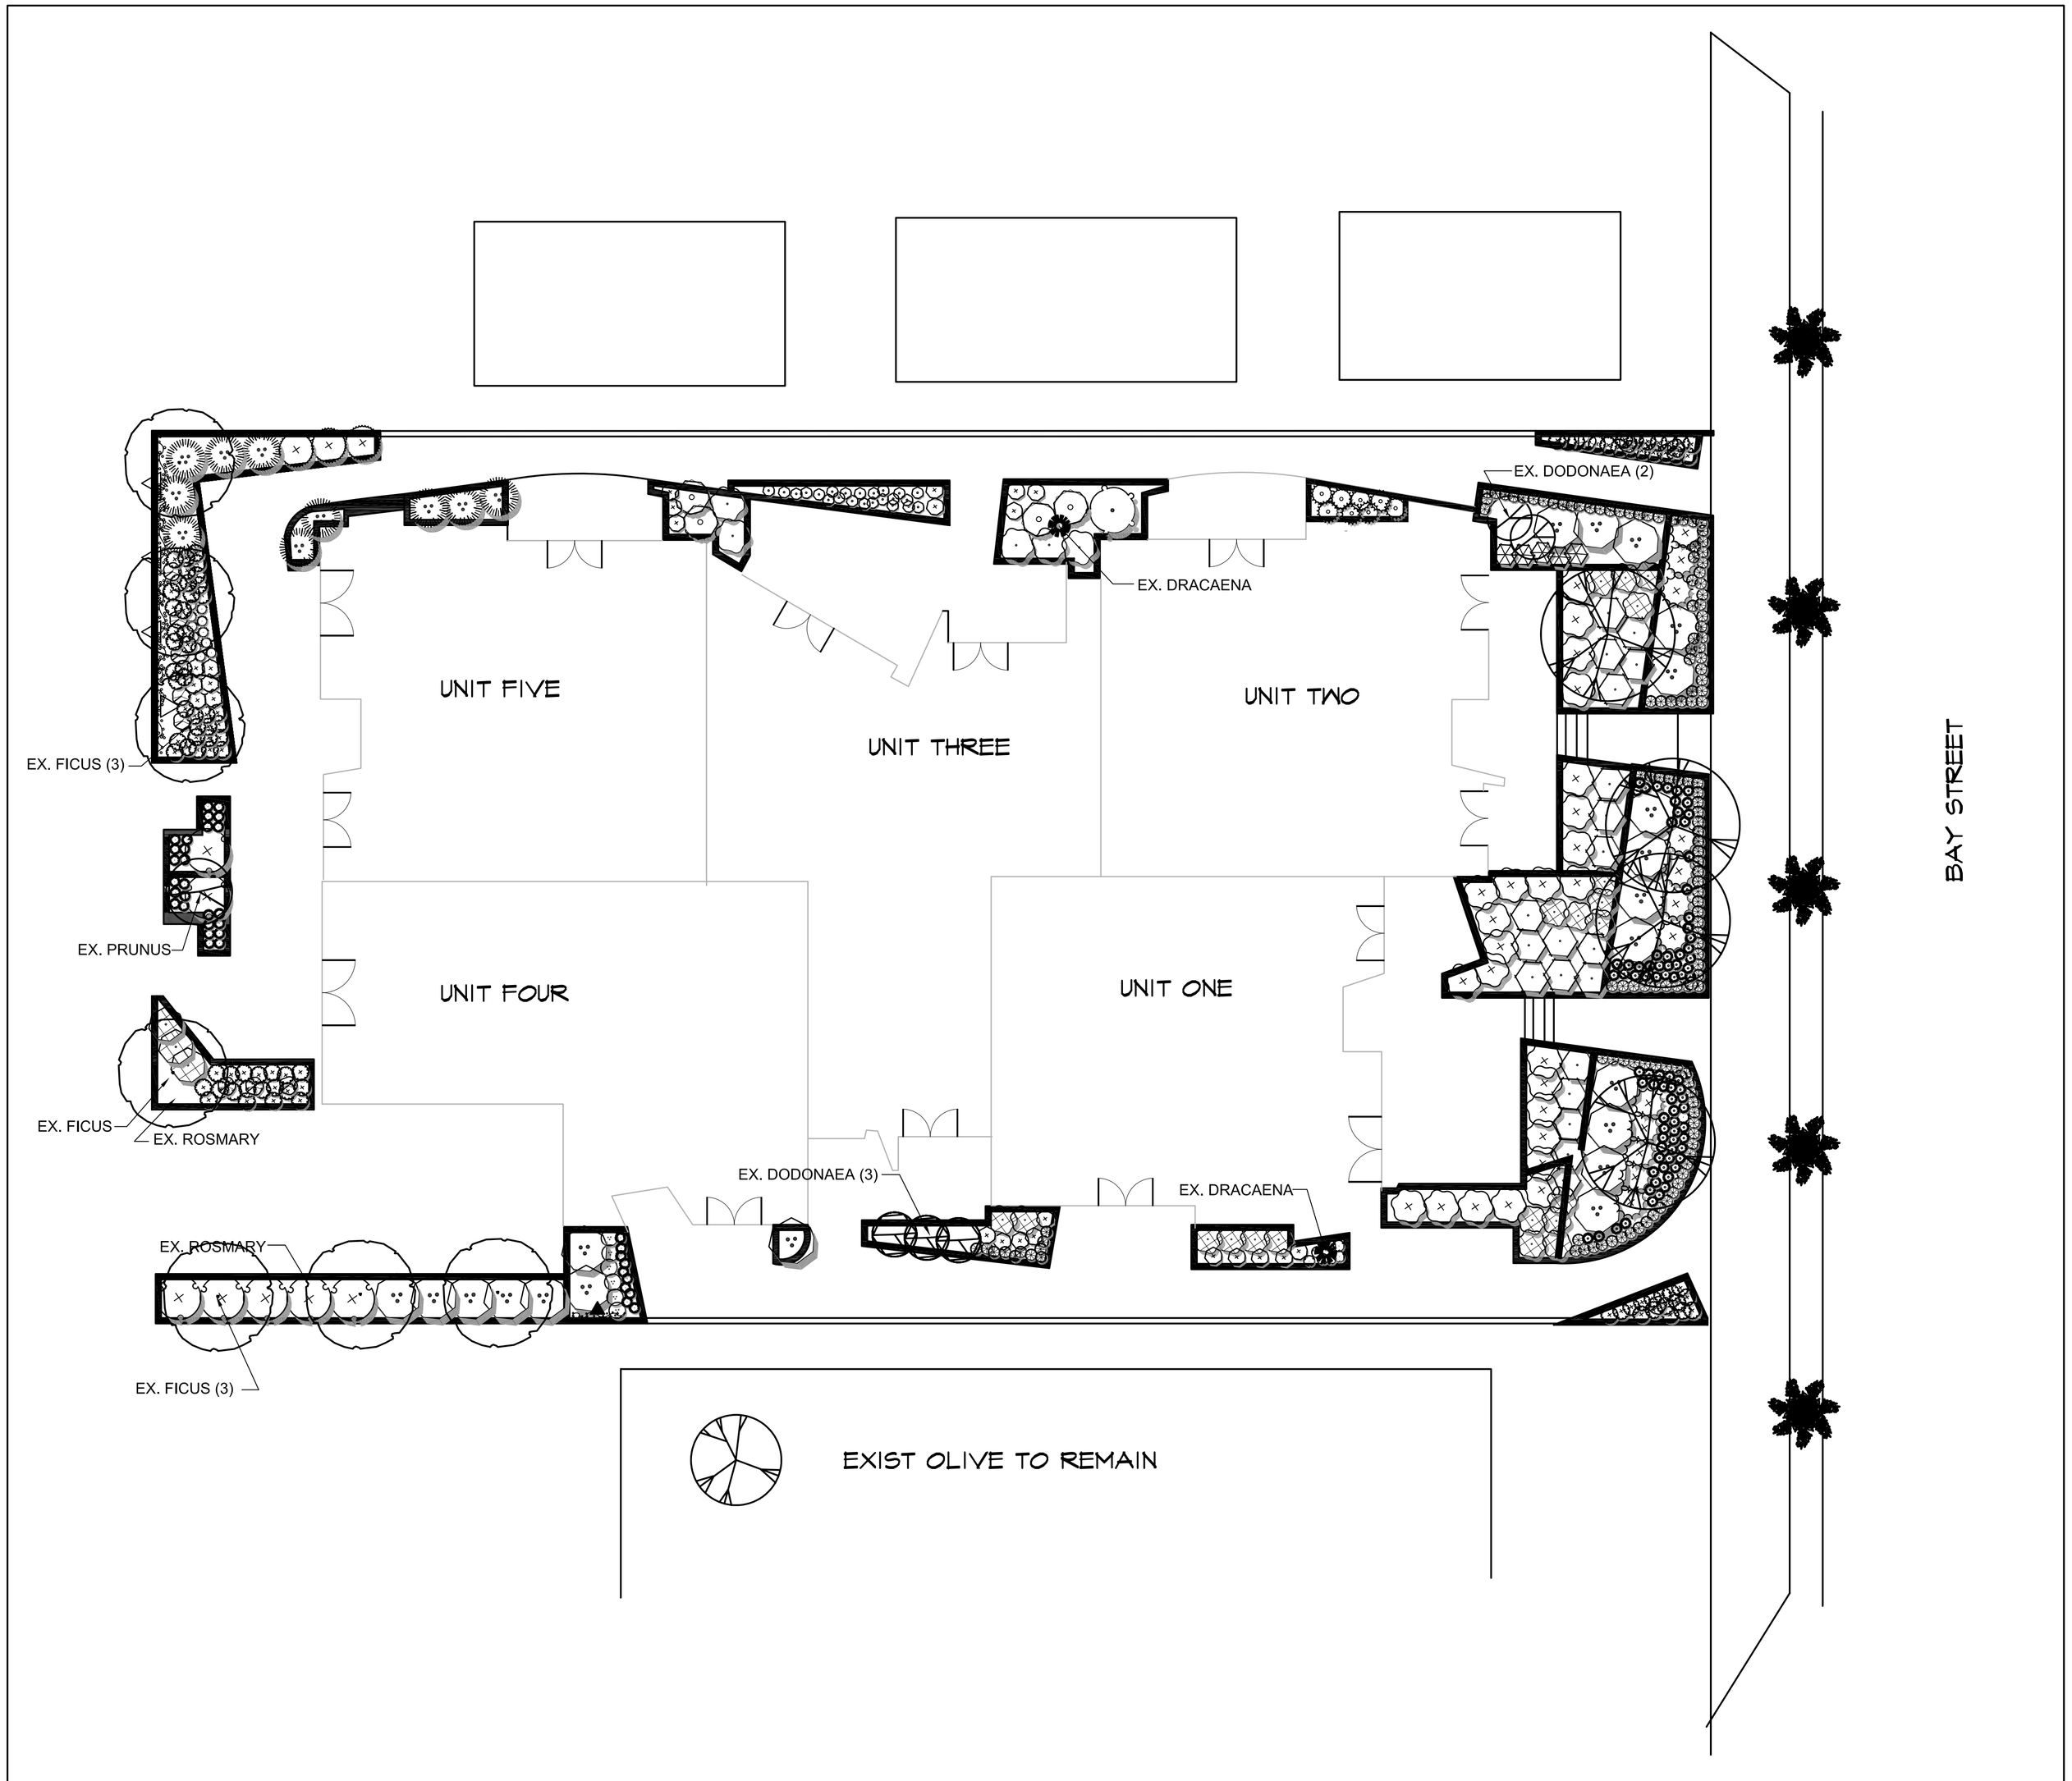

NOTE: THIS PLAN IS NOT BASED ON A LEGAL SURVEY, NOR DOES IT IMPLY A LEGAL SURVEY. THIS PLAN IS BASED UPON FIELD MEASUREMENTS ONLY AND IS SOLELY INTENDED FOR LANDSCAPE PURPOSES. ALL PERMANENT IMPROVEMENTS TO BE PLACED OR BUILT ON OR NEAR PROPERTY LINES SHALL BE VERIFIED WITH OWNER FOR EXACT LOCATION OF PROPERTY LINES. ALL IMPROVEMENTS SHALL BE IN ACCORDANCE WITH ALL JURISDICTIONAL CODES, ZONING ORDINANCES AND IN RESPECT OF EASEMENTS.

Casa Bay Condos

Date	Date	Revision

By initialing below, both parties understand, confirm and accept the contents of this sheet and this sheet becomes part of the "Contract Documents"

OWNER

GENERAL CONTRACTOR

DATE

CHERRY HILL DESIGN, LLC

LANDSCAPE
IRRIGATION
LIGHTING
DESIGN

1158 26th ST.
P.O. BOX #241
SANTA MONICA
CA, 90403

310.592.4707

EMAIL
MSUSSER@YAHOO.COM

WEB
CHERRYHILL-DESIGN.COM

Client/Project Address

Casa Bay Condos
Bay St
Santa Monica, CA
90401

Sheet Title

Planting concept

NORTH

DRAWING NUMBER

JOB NUMBER

DRAWN BY M.S..

DATE 1/10/07

SCALE 1/8" = 1'

REVISION NUMBER

SHEET # OF

DIAL BEFORE YOU DIG
1-800-422-4133
DIGALERT
PLAY IT SAFE. DIAL BEFORE YOU DIG!
AT LEAST TWO WORKING DAYS PRIOR TO EXCAVATING
SERVING NINE SOUTHERN CALIFORNIA COUNTIES