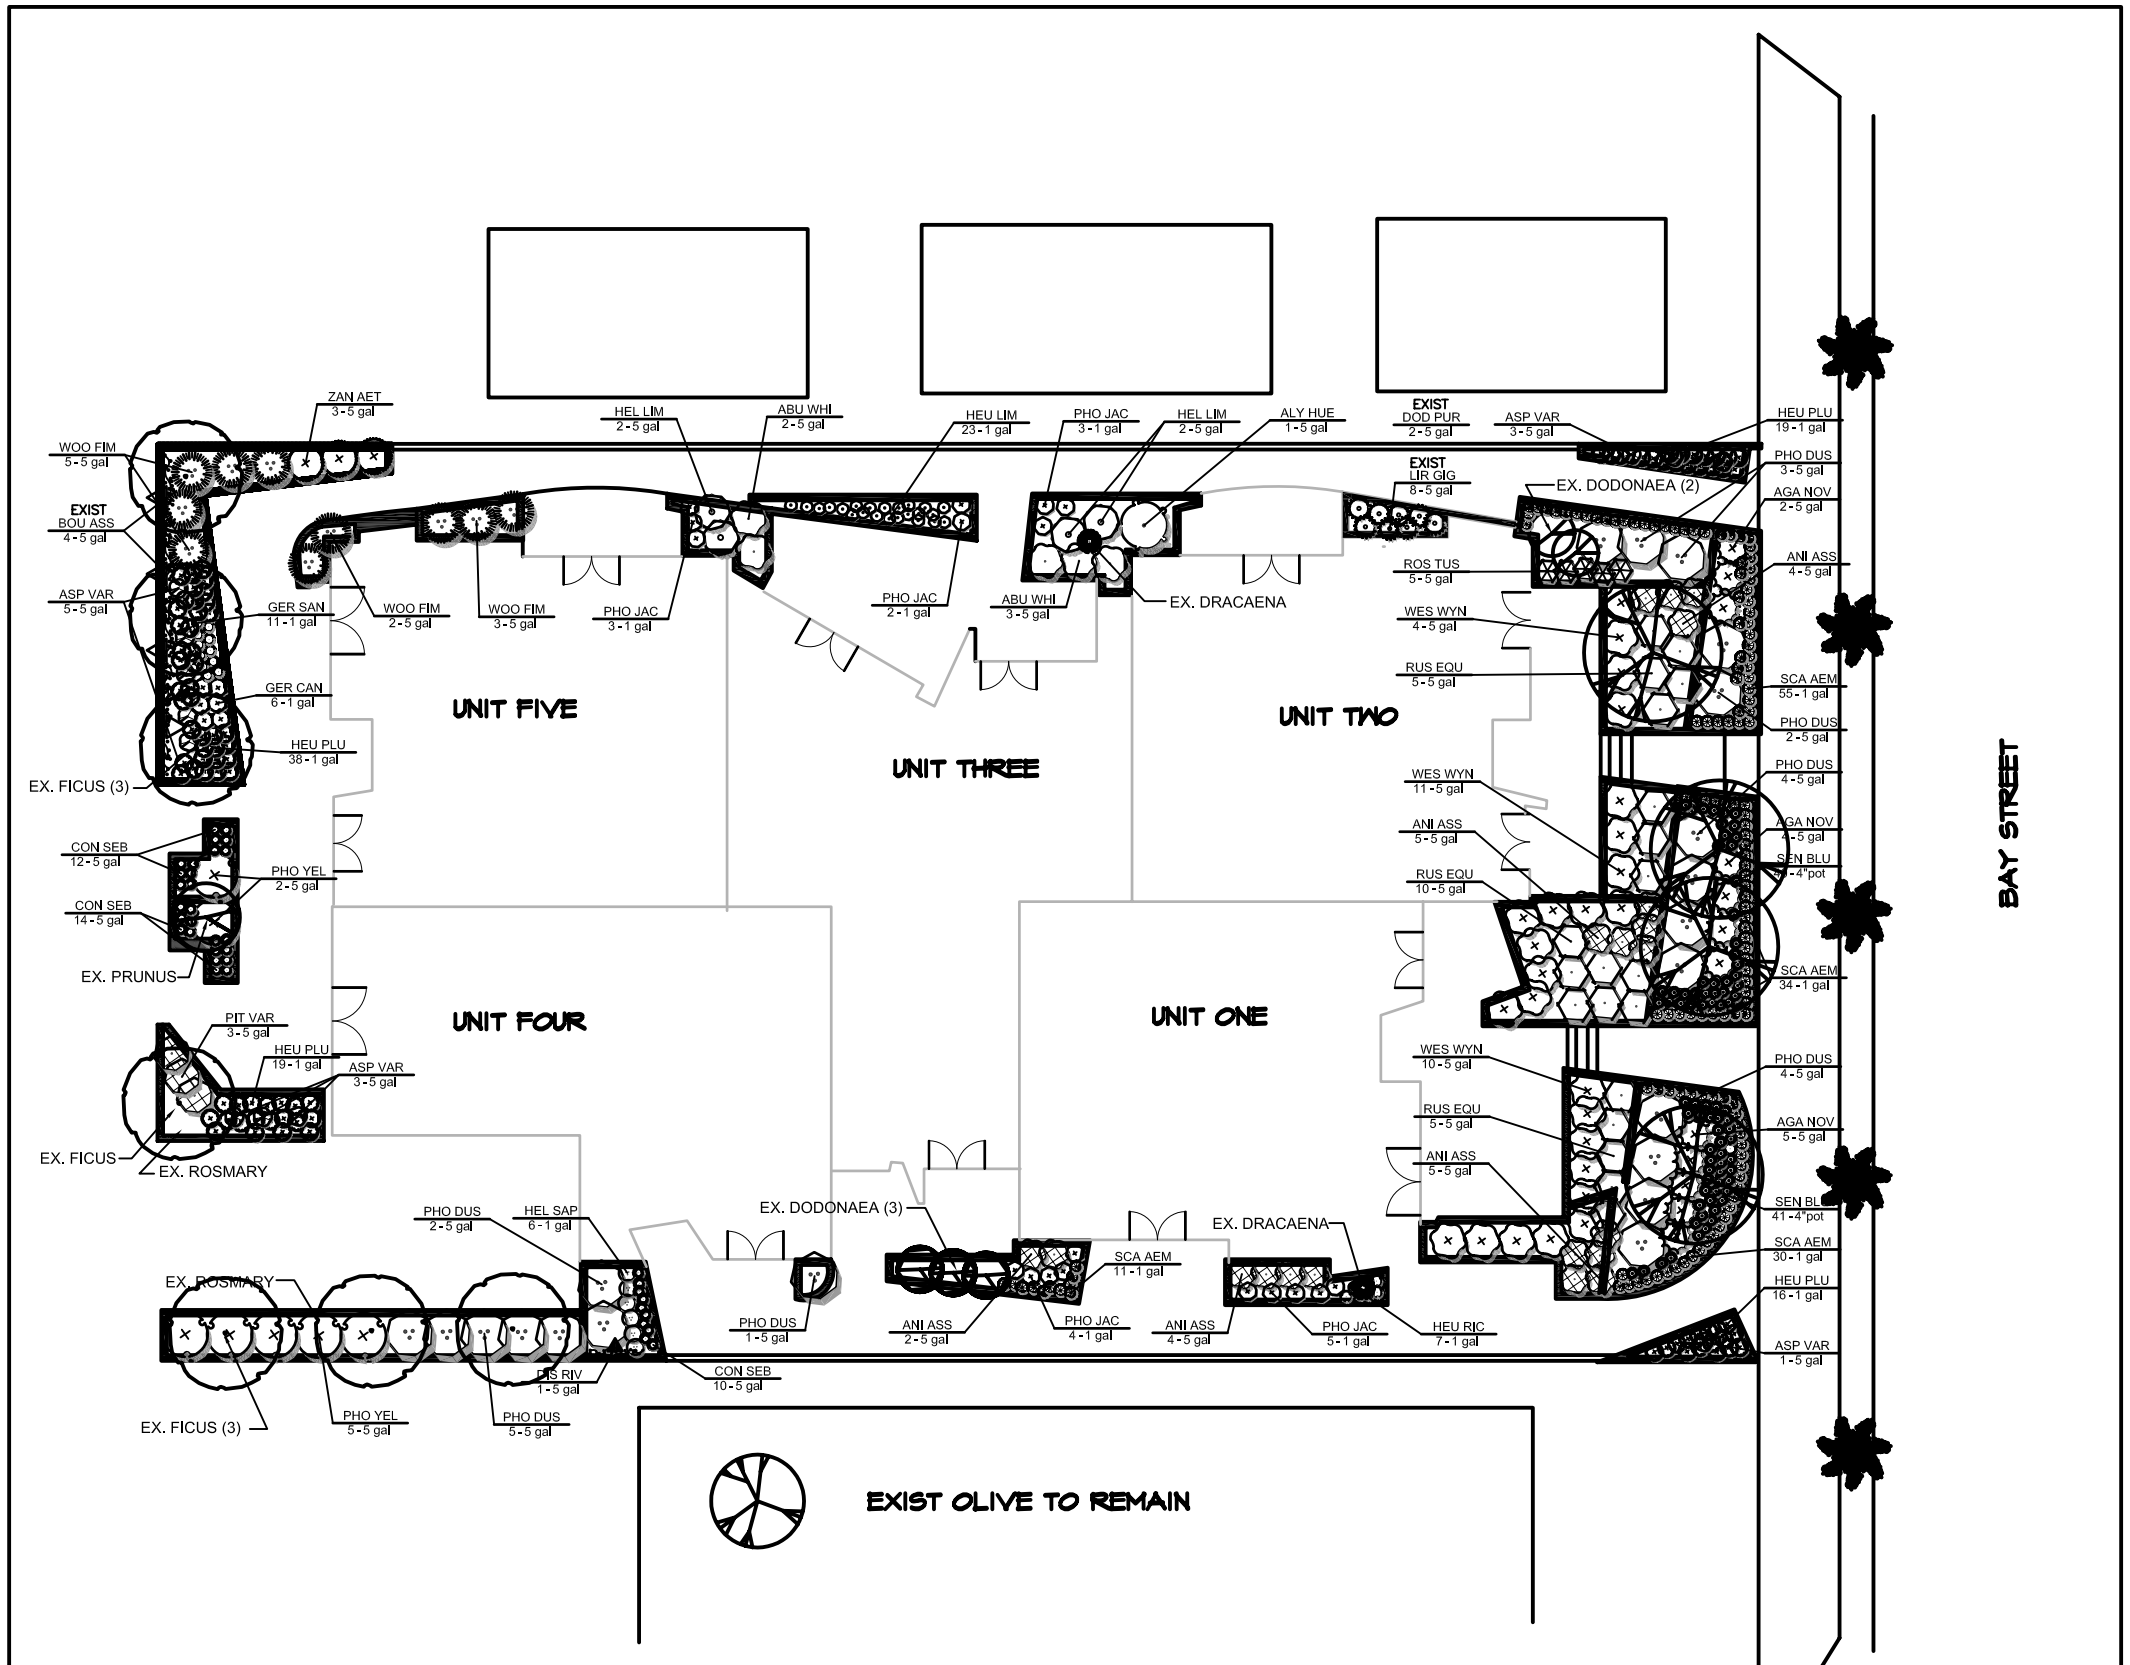

PLANT SCHEDULE

SHRUBS	BOTANICAL/COMMON	CONT	QTY
	ABU WHI Abutilon hybridum `White` / Flowering Maple	5 gal	5
	AGA NOV Agave attenuata `Nova` / Blue Clone	5 gal	12
	ALY HUE Alyogyne huegelii / Blue Hibiscus	5 gal	1
	ANI ASS Anigozanthos assorted hybrids / Kangaroo Paw	5 gal	20
	ASP VAR Aspidistra elatior `Variegata` / Variegated Cast Iron Plant	5 gal	12
	BOU ASS Bougainvillea assorted / Existing Bougainvillea	5 gal	4
	CON SEB Convolvulus sabatius / Ground Morning Glory	5 gal	36
	DIS RIV Distictis `Rivers` / Royal Trumpet Vine	5 gal	1
	GER CAN Geranium cantabrigiense `Biokovo` / Biokovo Cranesbill	1 gal	6
	GER SAN Geranium sanguineum / Blood Red Geranium	1 gal	11
	HEL LIM Helichrysum petiolare `Limelight` / Limelight Licorice Plant	5 gal	4
	HEL SAP Helictotrichon sempervirens `Sapphire` / Blue Oat Grass	1 gal	6
	HEU RIC Heuchera `Lime Ricky``	1 gal	7
	HEU LIM Heuchera `Key Lime Pie` / Coral Bells	1 gal	23
	HEU PLU Heuchera `Plum Pudding` / Coral Bells	1 gal	92
	LIR GIG Liriope gigantea / Giant Liriope	5 gal	8
	PHO DUS Phormium `Dusky Chief`	5 gal	21
	PHO JAC Phormium `Jack Spratt` / Jack Spratt New Zealand Flax	1 gal	18
	PHO YEL Phormium `Yellow Wave` / Yellow Wave	5 gal	7
	PIT VAR Pittosporum tobira `Variegata` / Variegated Mock Orange	5 gal	3
	ROS TUS Rosmarinus officinalis `Tuscan Blue` / Tuscan Blue Rosemary	5 gal	5
	RUS EQU Russelia equisetiformis / Firecracker Plant	5 gal	20
	SCA AEM Scaevola Whirlwind White / White Fan Flower	1 gal	135
	SEN BLU Senecio mandraliscae `Blue Chalk Sticks` / Senecio	4"pot	81
	WES WYN Westringia fruticosa `Wynyabbie Gem` / Wynabbie Gem Coast Rosemary	5 gal	25
	WOO FIM Woodwardia fimbriata / Giant Chain Fern	5 gal	10
	ZAN AET Zantedeschia aethiopica / Common Calla	5 gal	3

NOTE: THIS PLAN IS NOT BASED ON A LEGAL SURVEY, NOR DOES IT IMPLY A LEGAL SURVEY. THIS PLAN IS BASED UPON FIELD MEASUREMENTS ONLY AND IS SOLELY INTENDED FOR LANDSCAPE PURPOSES. ALL PERMANENT IMPROVEMENTS TO BE PLACED OR BUILT ON OR NEAR PROPERTY LINES SHALL BE VERIFIED WITH OWNERS FOR EXACT LOCATION OF PROPERTY LINES. ALL IMPROVEMENTS SHALL BE IN ACCORDANCE WITH ALL JURISDICTIONAL CODES, ZONING ORDINANCES AND IN RESPECT OF EASEMENTS.

DIAL BEFORE YOU DIG
1-800-227-2600
DIGALERT
IT'S NOT ONLY THE LAW, IT'S COMMON SENSE
AT LEAST TWO WORKING DAYS PRIOR TO EXCAVATING
SERVING NOR THERN CALIFORNIA COMMUNITIES

Casa Bay Condos

Suffix	Date	Revision

By initialing below, both parties understand, confirm and accept the contents of this sheet and this sheet becomes part of the "Contract Documents"

Owner

Landscape Contractor

Date

CHERRY HILL DESIGN, LLC
LANDSCAPE
IRRIGATION
LIGHTING
DESIGN
1158 26th ST.
P.O. BOX #241
SANTA MONICA
CA, 90406
310.392.4707
EMAIL
MBUSSER@YAHOO.COM
WEB
CHERRYHILL-DESIGN.COM

Client /Project Address

Casa Bay Condos
Bay St
Santa Monica, CA
90401

Sheet Title

Planting concept

NORTH

Drawn by

Job Number

Drawn by M.S.

Date 1/10/07

Scale 1/8" = 1'

Revision Number

Sheet # of